




N-R-G-FLO+ CELLULAR RACEWAY

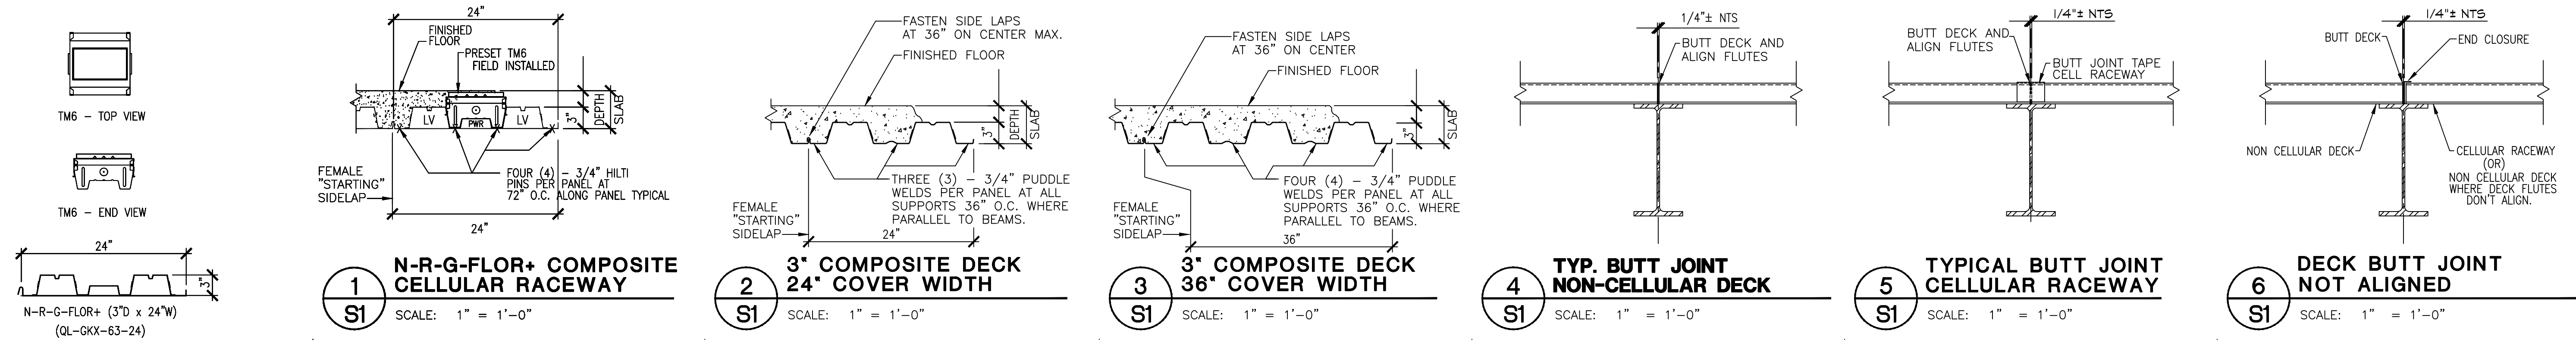



COMMON TRENCH DETAILS

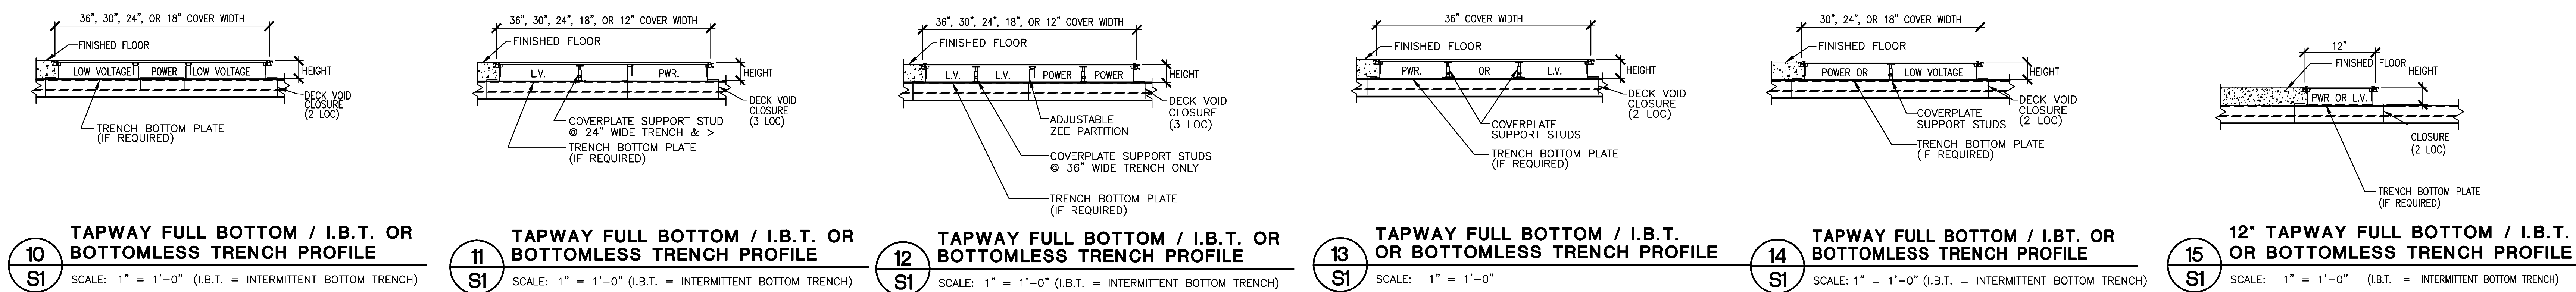


TRENCH AT N-R-G-FLO+ CELLULAR DECK

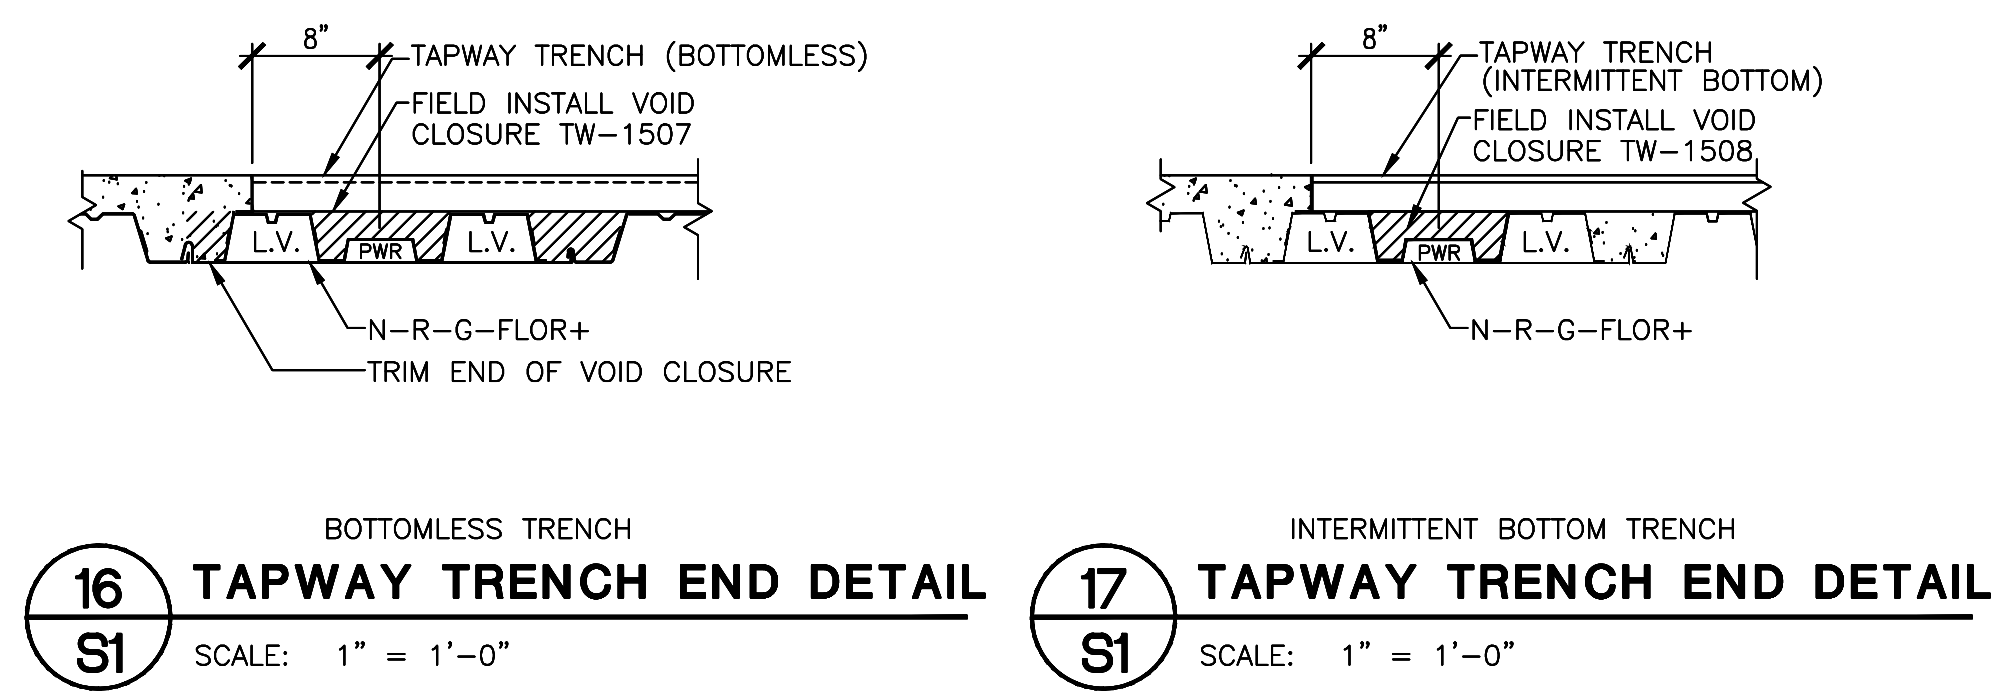


COMMON RISER DETAILS

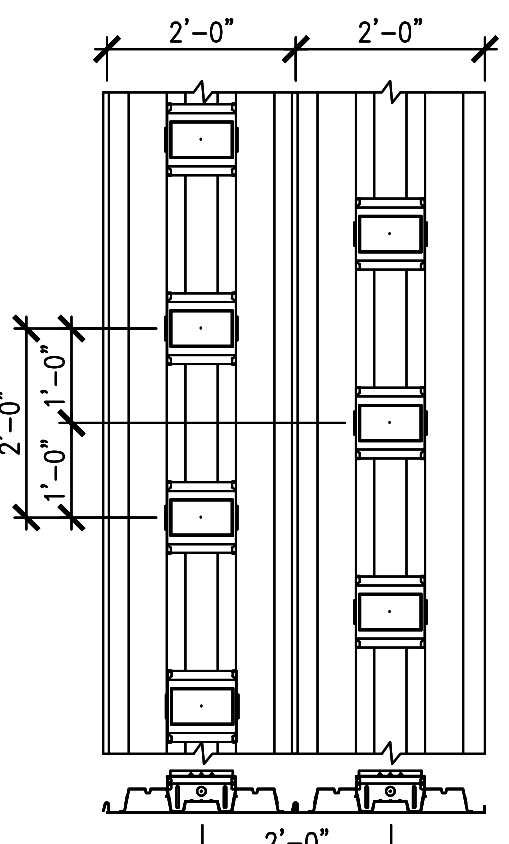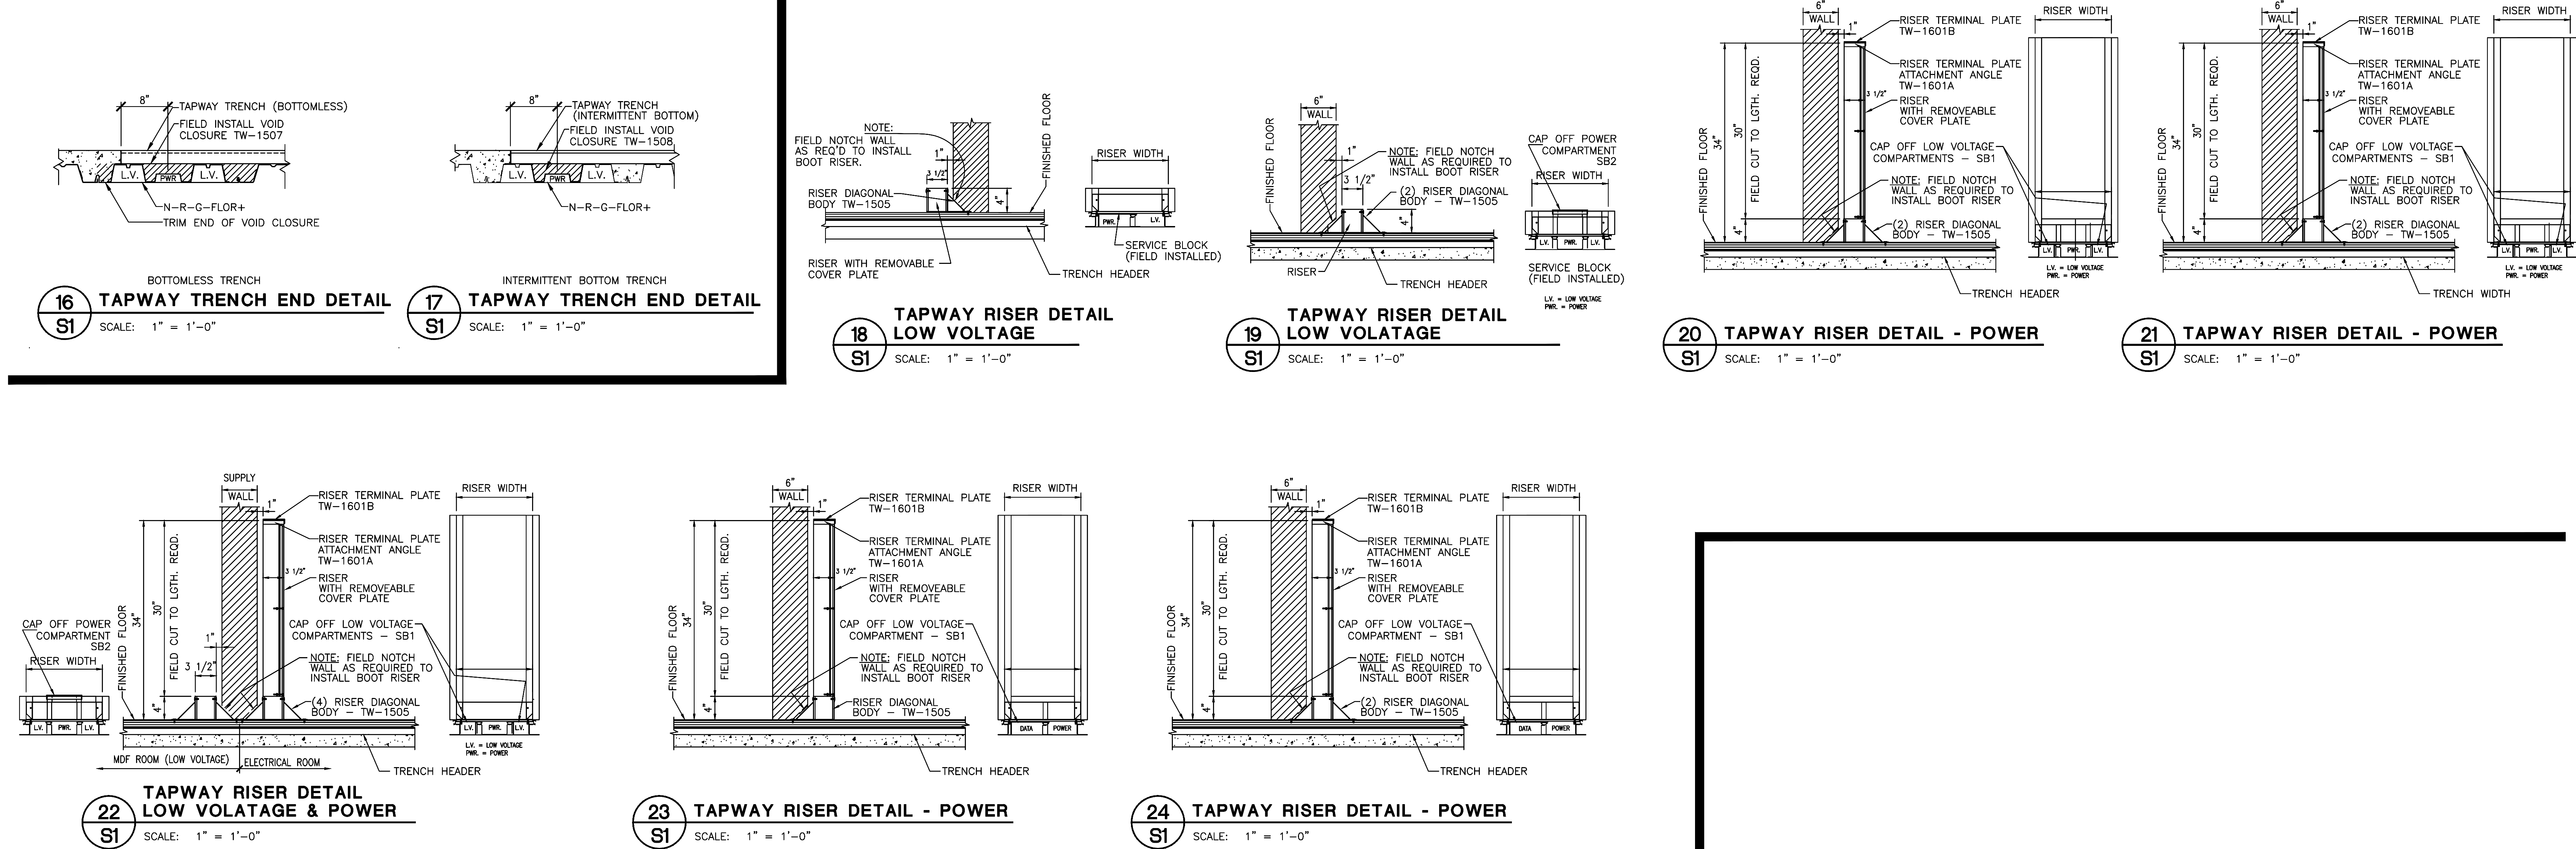

7 S1 N-R-G-FLO+ PRESET MODULE SCALE: 1" = 1'-0"

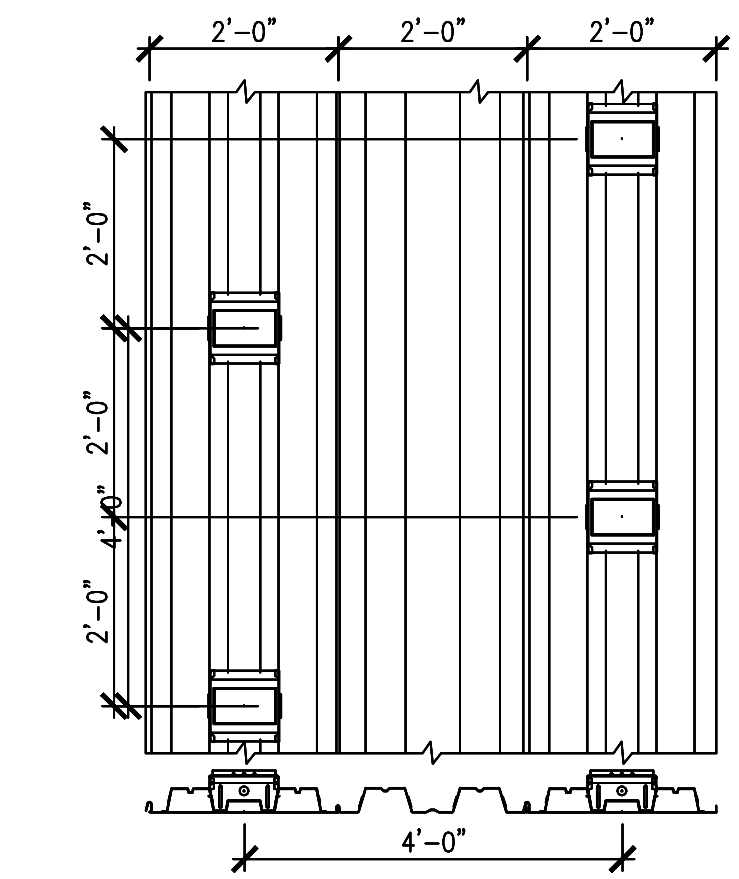

8 S1 N-R-G-FLO+ PRESET MODULE SCALE: 1" = 1'-0"

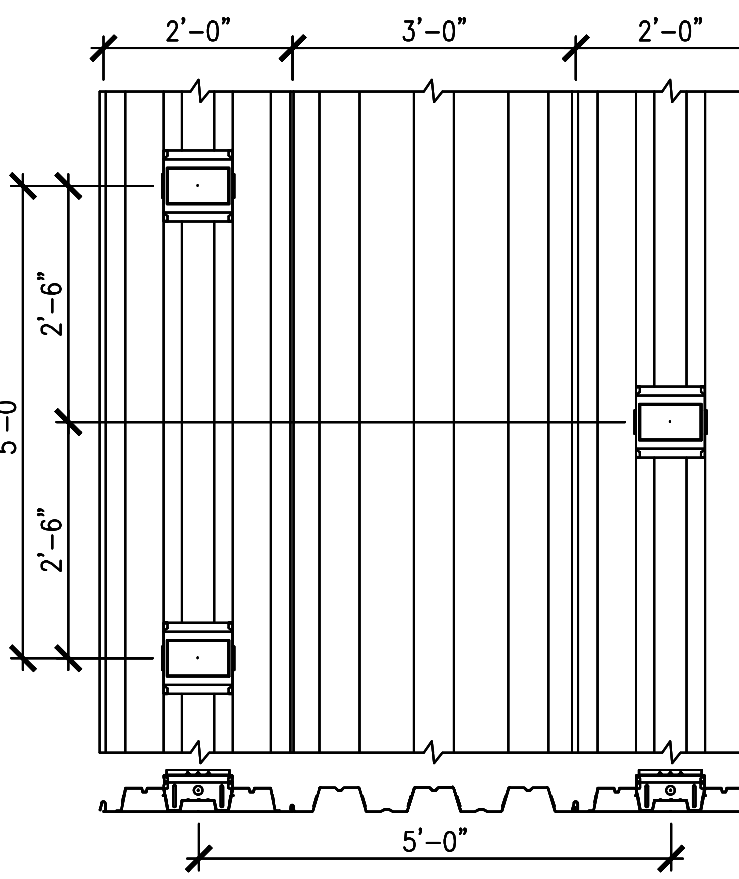

9 S1 N-R-G-FLO+ PRESET MODULE SCALE: 1" = 1'-0"